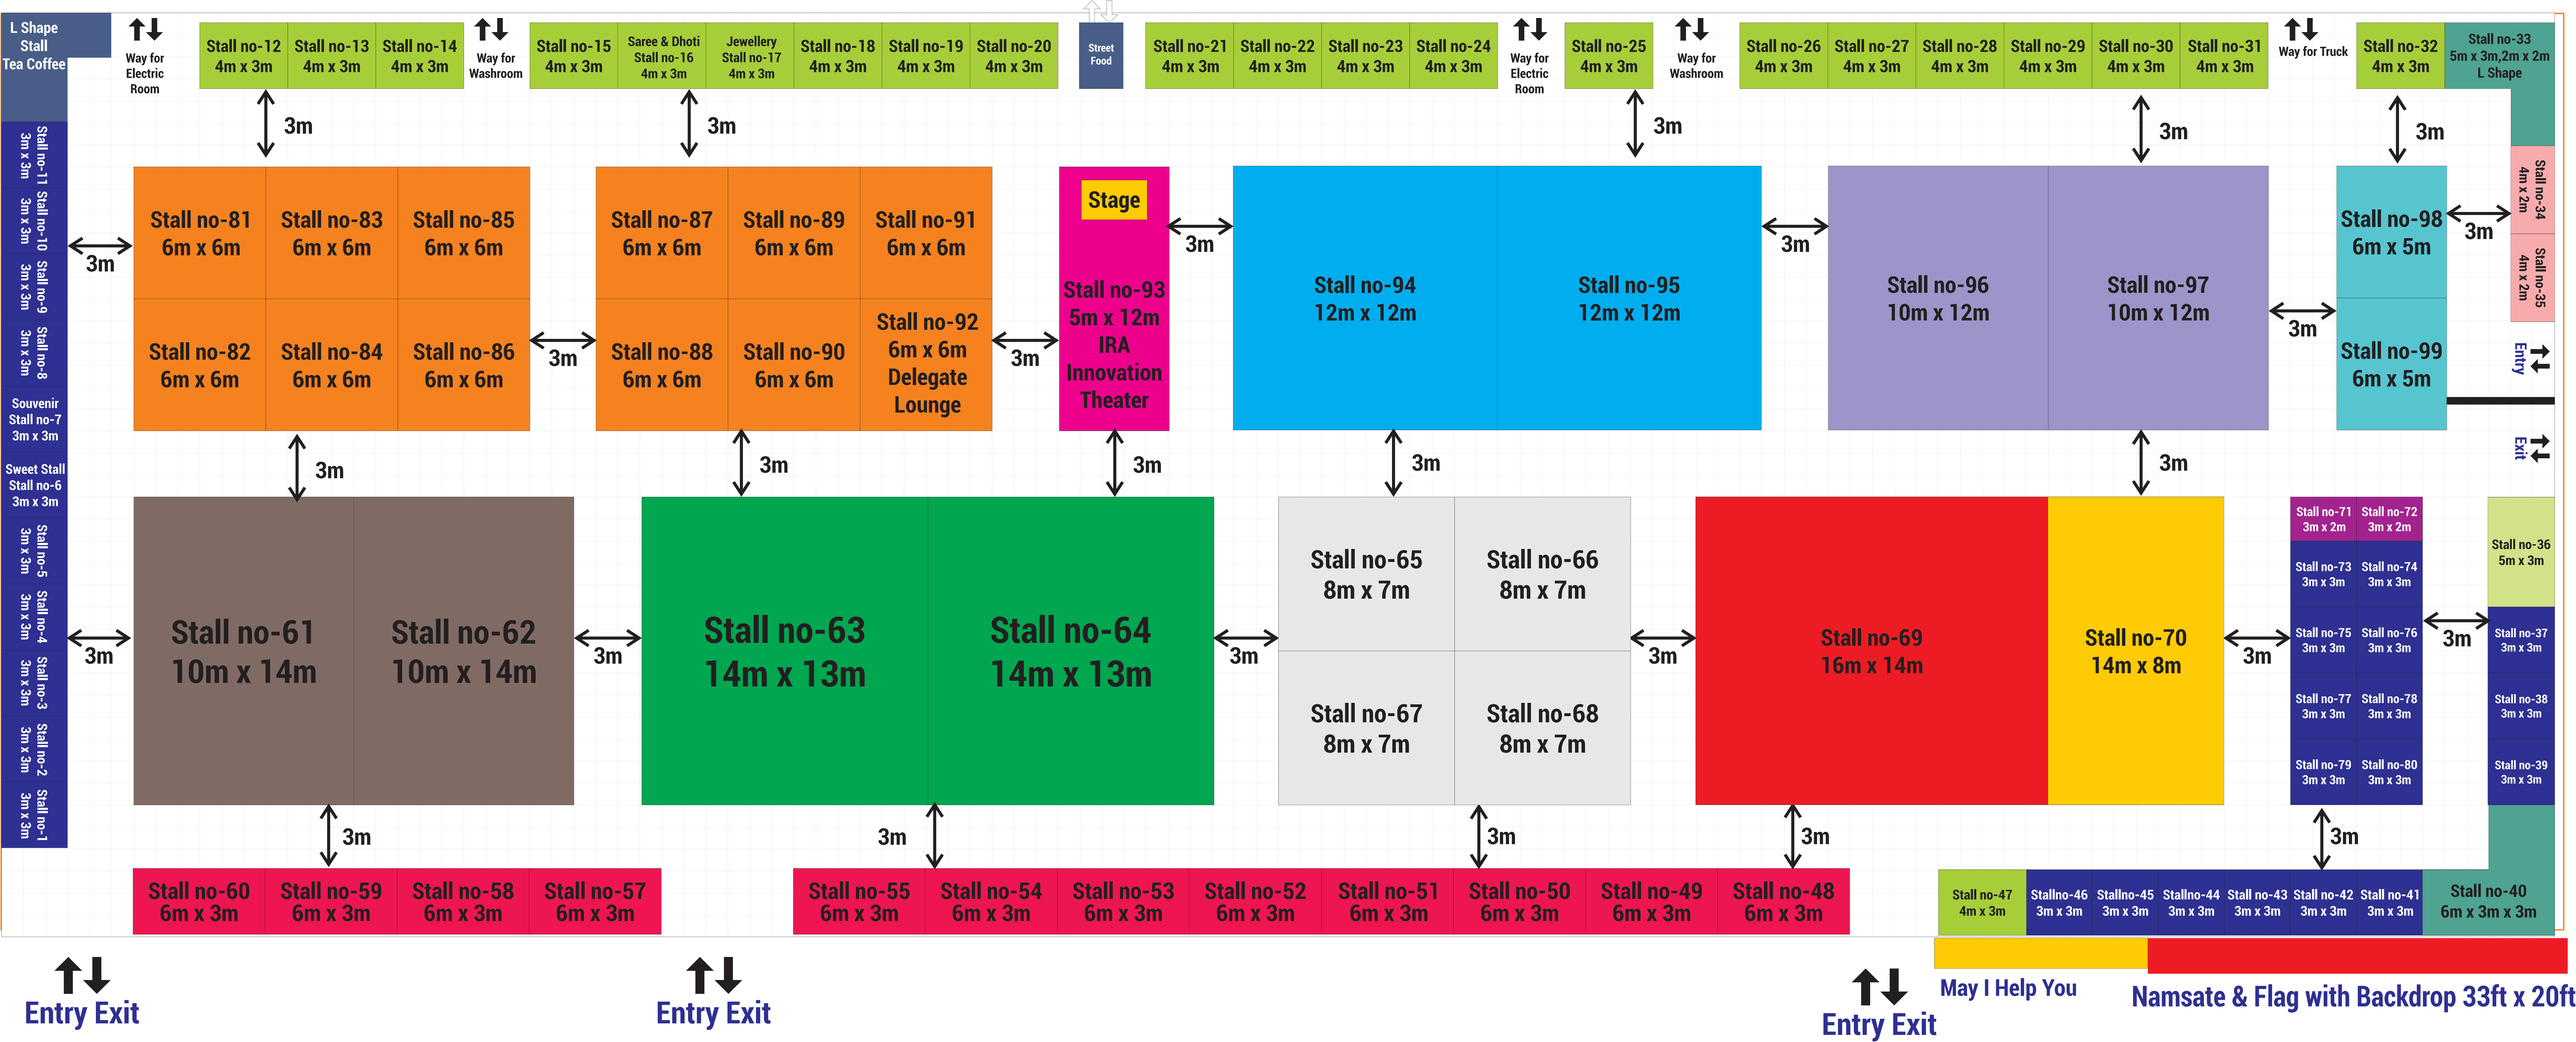
L Shape Stall Tea Coffee
Way for Electric Room
Stall no-12 4m x 3m
Stall no-13 4m x 3m
Stall no-14 4m x 3m
Way for Washroom
Stall no-15 4m x 3m
Saree & Dhoti Stall no-16 4m x 3m
Jewellery Stall no-17 4m x 3m
Stall no-18 4m x 3m
Stall no-19 4m x 3m
Stall no-20 4m x 3m
Street Food
Stall no-21 4m x 3m
Stall no-22 4m x 3m
Stall no-23 4m x 3m
Stall no-24 4m x 3m
Way for Electric Room
Stall no-25 4m x 3m
Way for Washroom
Stall no-26 4m x 3m
Stall no-27 4m x 3m
Stall no-28 4m x 3m
Stall no-29 4m x 3m
Stall no-30 4m x 3m
Stall no-31 4m x 3m
Way for Truck
Stall no-32 4m x 3m
Stall no-33 5m x 3m,2m x 2m L Shape
Stall no-11 3m x 3m
Stall no-10 3m x 3m
Stall no-9 3m x 3m
Stall no-8 3m x 3m
Souvenir Stall no-7 3m x 3m
Sweet Stall Stall no-6 3m x 3m
Stall no-5 3m x 3m
Stall no-4 3m x 3m
Stall no-3 3m x 3m
Stall no-2 3m x 3m
Stall no-1 3m x 3m
Stall no-81 6m x 6m
Stall no-83 6m x 6m
Stall no-85 6m x 6m
Stall no-82 6m x 6m
Stall no-84 6m x 6m
Stall no-86 6m x 6m
Stall no-87 6m x 6m
Stall no-89 6m x 6m
Stall no-91 6m x 6m
Stall no-88 6m x 6m
Stall no-90 6m x 6m
Stall no-92 6m x 6m Delegate Lounge
Stage
Stall no-93 5m x 12m IRA Innovation Theater
Stall no-94 12m x 12m
Stall no-95 12m x 12m
Stall no-96 10m x 12m
Stall no-97 10m x 12m
Stall no-98 6m x 5m
Stall no-99 6m x 5m
Stall no-34 4m x 2m
Stall no-35 4m x 2m
Entry
Exit
Stall no-61 10m x 14m
Stall no-62 10m x 14m
Stall no-63 14m x 13m
Stall no-64 14m x 13m
Stall no-65 8m x 7m
Stall no-66 8m x 7m
Stall no-67 8m x 7m
Stall no-68 8m x 7m
Stall no-69 16m x 14m
Stall no-70 14m x 8m
Stall no-71 3m x 2m
Stall no-72 3m x 2m
Stall no-73 3m x 3m
Stall no-74 3m x 3m
Stall no-75 3m x 3m
Stall no-76 3m x 3m
Stall no-77 3m x 3m
Stall no-78 3m x 3m
Stall no-79 3m x 3m
Stall no-80 3m x 3m
Stall no-36 5m x 3m
Stall no-37 3m x 3m
Stall no-38 3m x 3m
Stall no-39 3m x 3m
Stall no-60 6m x 3m
Stall no-59 6m x 3m
Stall no-58 6m x 3m
Stall no-57 6m x 3m
Stall no-55 6m x 3m
Stall no-54 6m x 3m
Stall no-53 6m x 3m
Stall no-52 6m x 3m
Stall no-51 6m x 3m
Stall no-50 6m x 3m
Stall no-49 6m x 3m
Stall no-48 6m x 3m
Stall no-47 4m x 3m
Stallno-46 3m x 3m
Stallno-45 3m x 3m
Stallno-44 3m x 3m
Stall no-43 3m x 3m
Stall no-42 3m x 3m
Stall no-41 3m x 3m
Stall no-40 6m x 3m x 3m
3m
Entry Exit
Entry Exit
Entry Exit
May I Help You
Namsate & Flag with Backdrop 33ft x 20ft